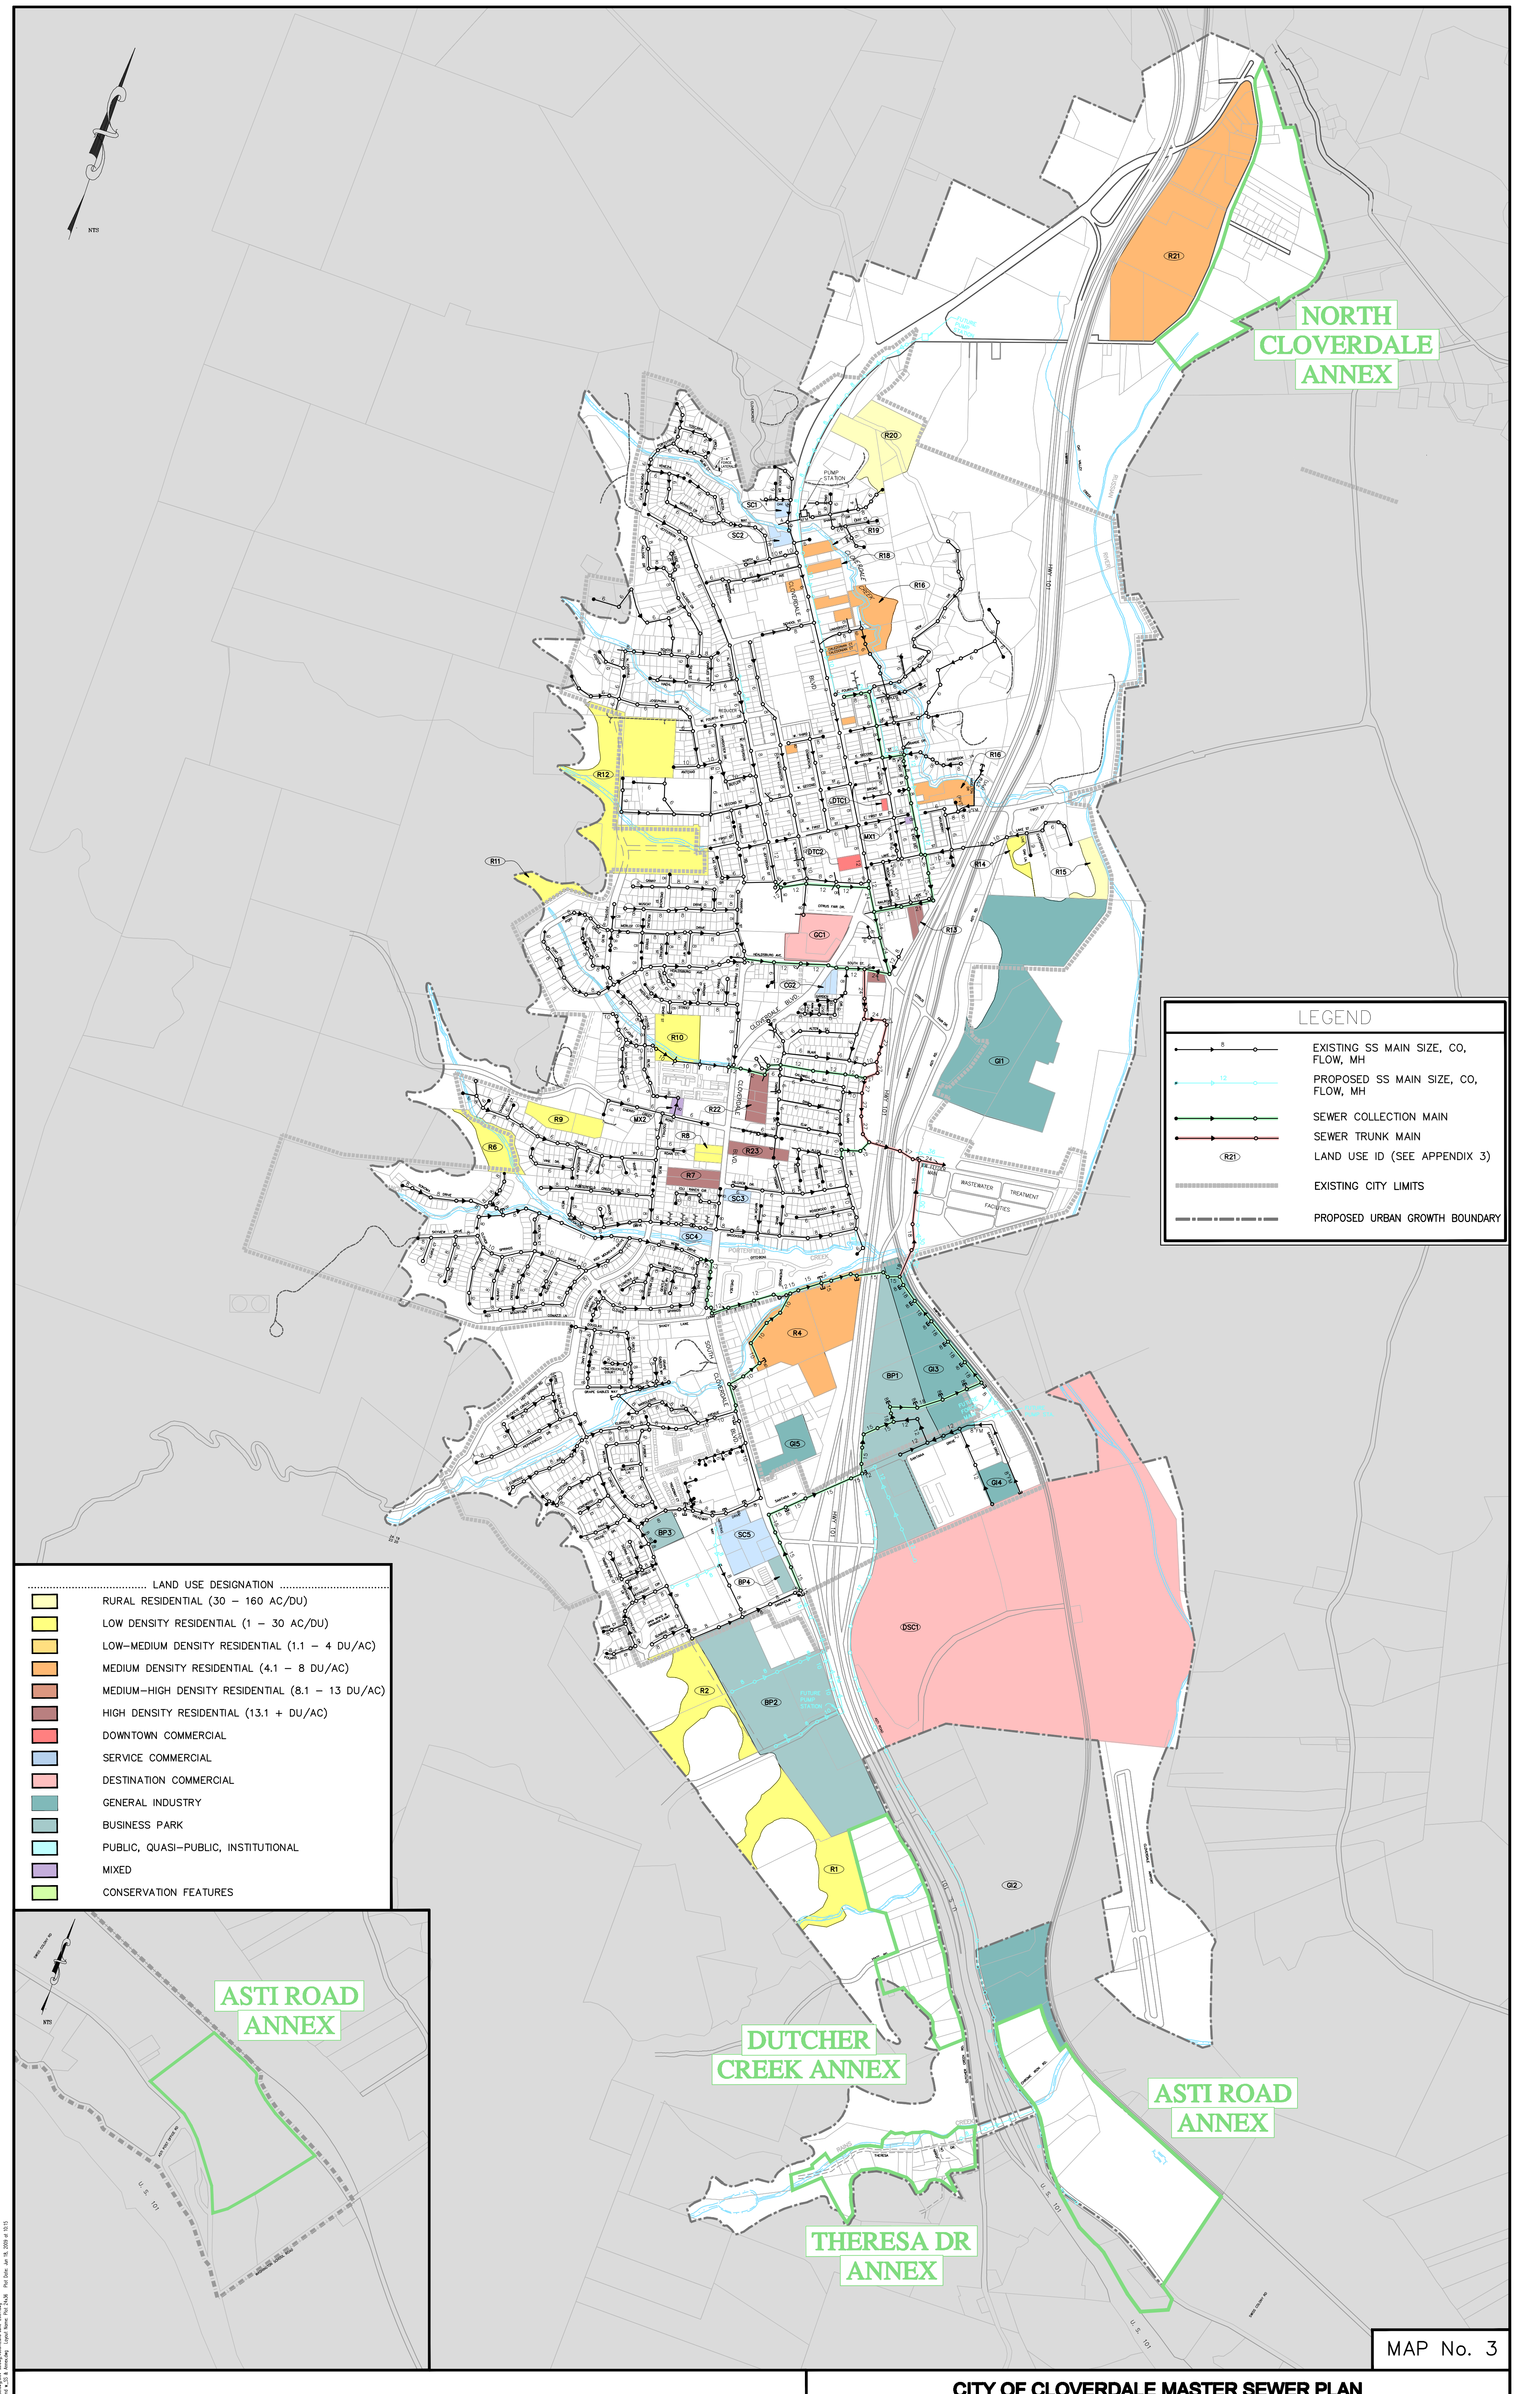

MAP No. 3

CITY OF CLOVERDALE MASTER SEWER PLAN

VACANT AREA MAP WITH EXPANDED SEWER SERVICES AND ANNEX AREAS – MAY 2009

Coastland Civil Engineering, Inc.
1400 Neotomas Avenue, Santa Rosa, CA 95405
707.571.8005 707.571.8037 Fax