EXHIBIT "X"

CLOVERDALE HYDROLOGY MAP

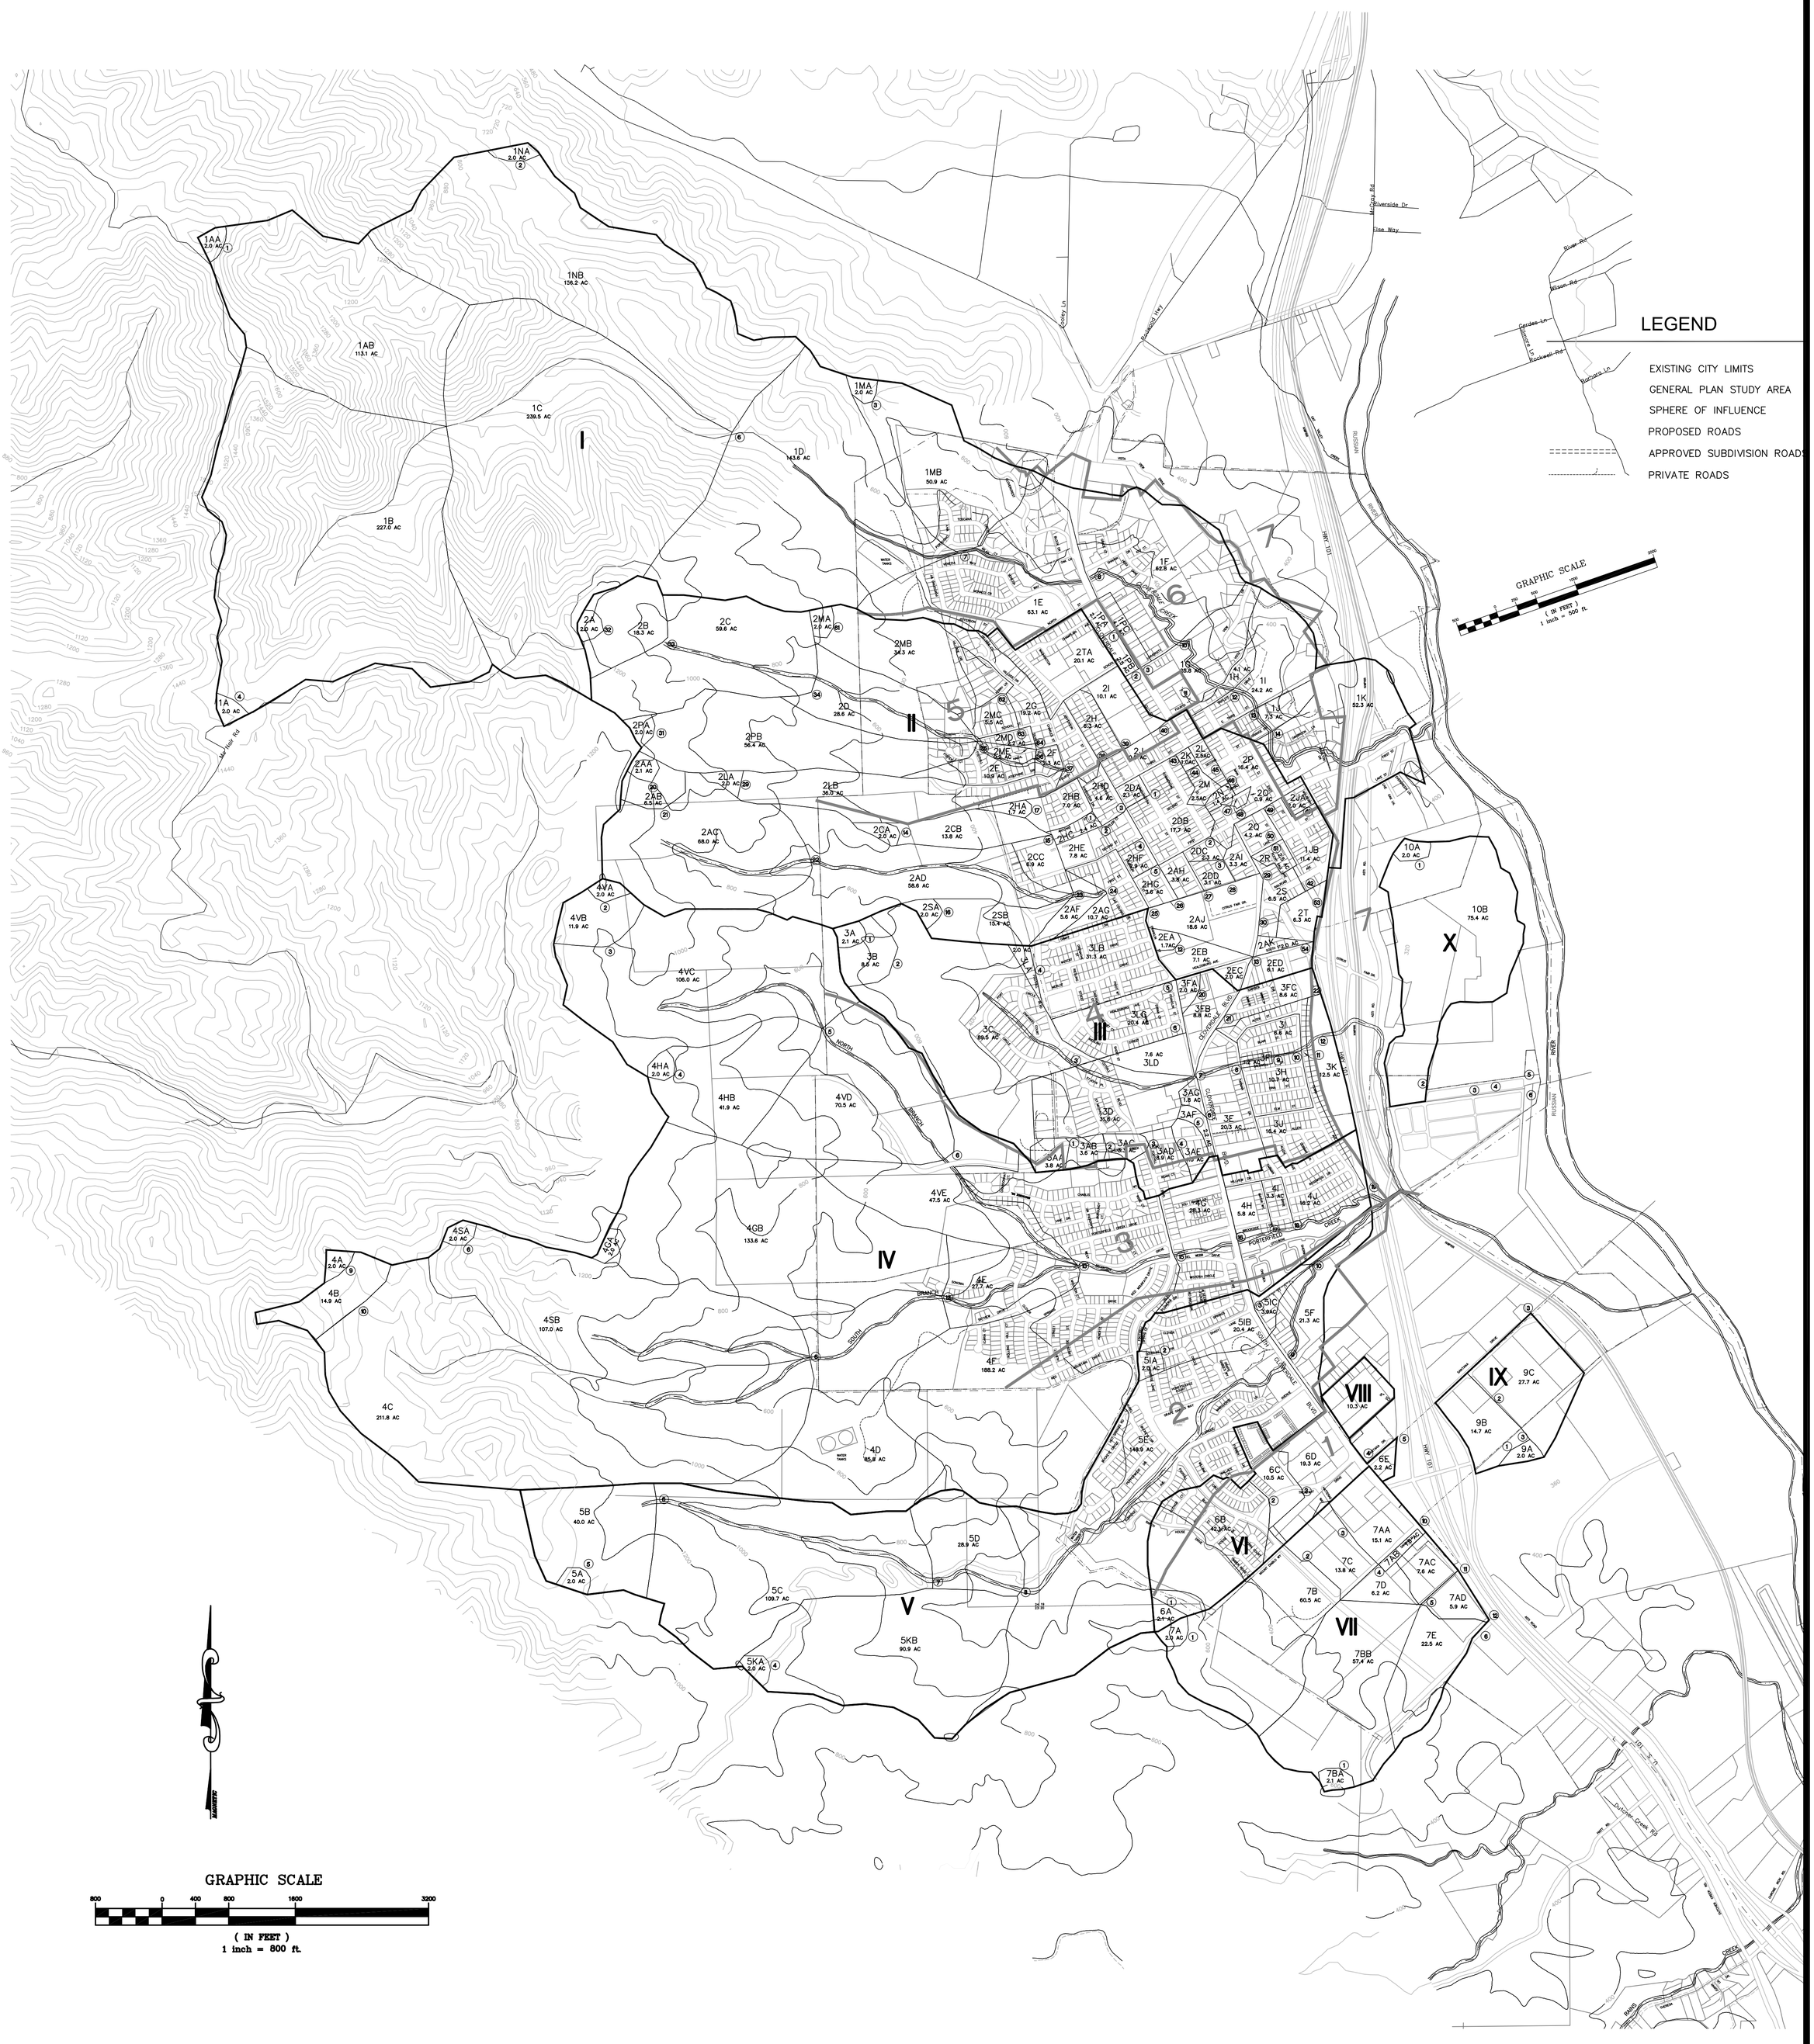

LEGEND

- SUBDRAINAGE AREA BOUNDARY
- CITY BOUNDARY
- SHPERE OF INFLUENCE BOUNDARY
- WATERSHED BOUNDARY
- 1A SUBDRAINAGE AREA DESIGNATION
- 2.0 AC SUBDRAINAGE AREA (ACRES)
- IV DRAINAGE BASIN DESIGNATION
- (2) POINT OF CONCENTRATION

JULY 1998
PREPARED BY

Coastland Civil Engineering, Inc.
2292 Northpoint Parkway, Santa Rosa, CA 95407
707.571.8005 707.571.8037 Fax

PLOT DATE: 17-SEP-98

FILE: F:\SDSKPROJ\03223\DWG\223HYD.DWG